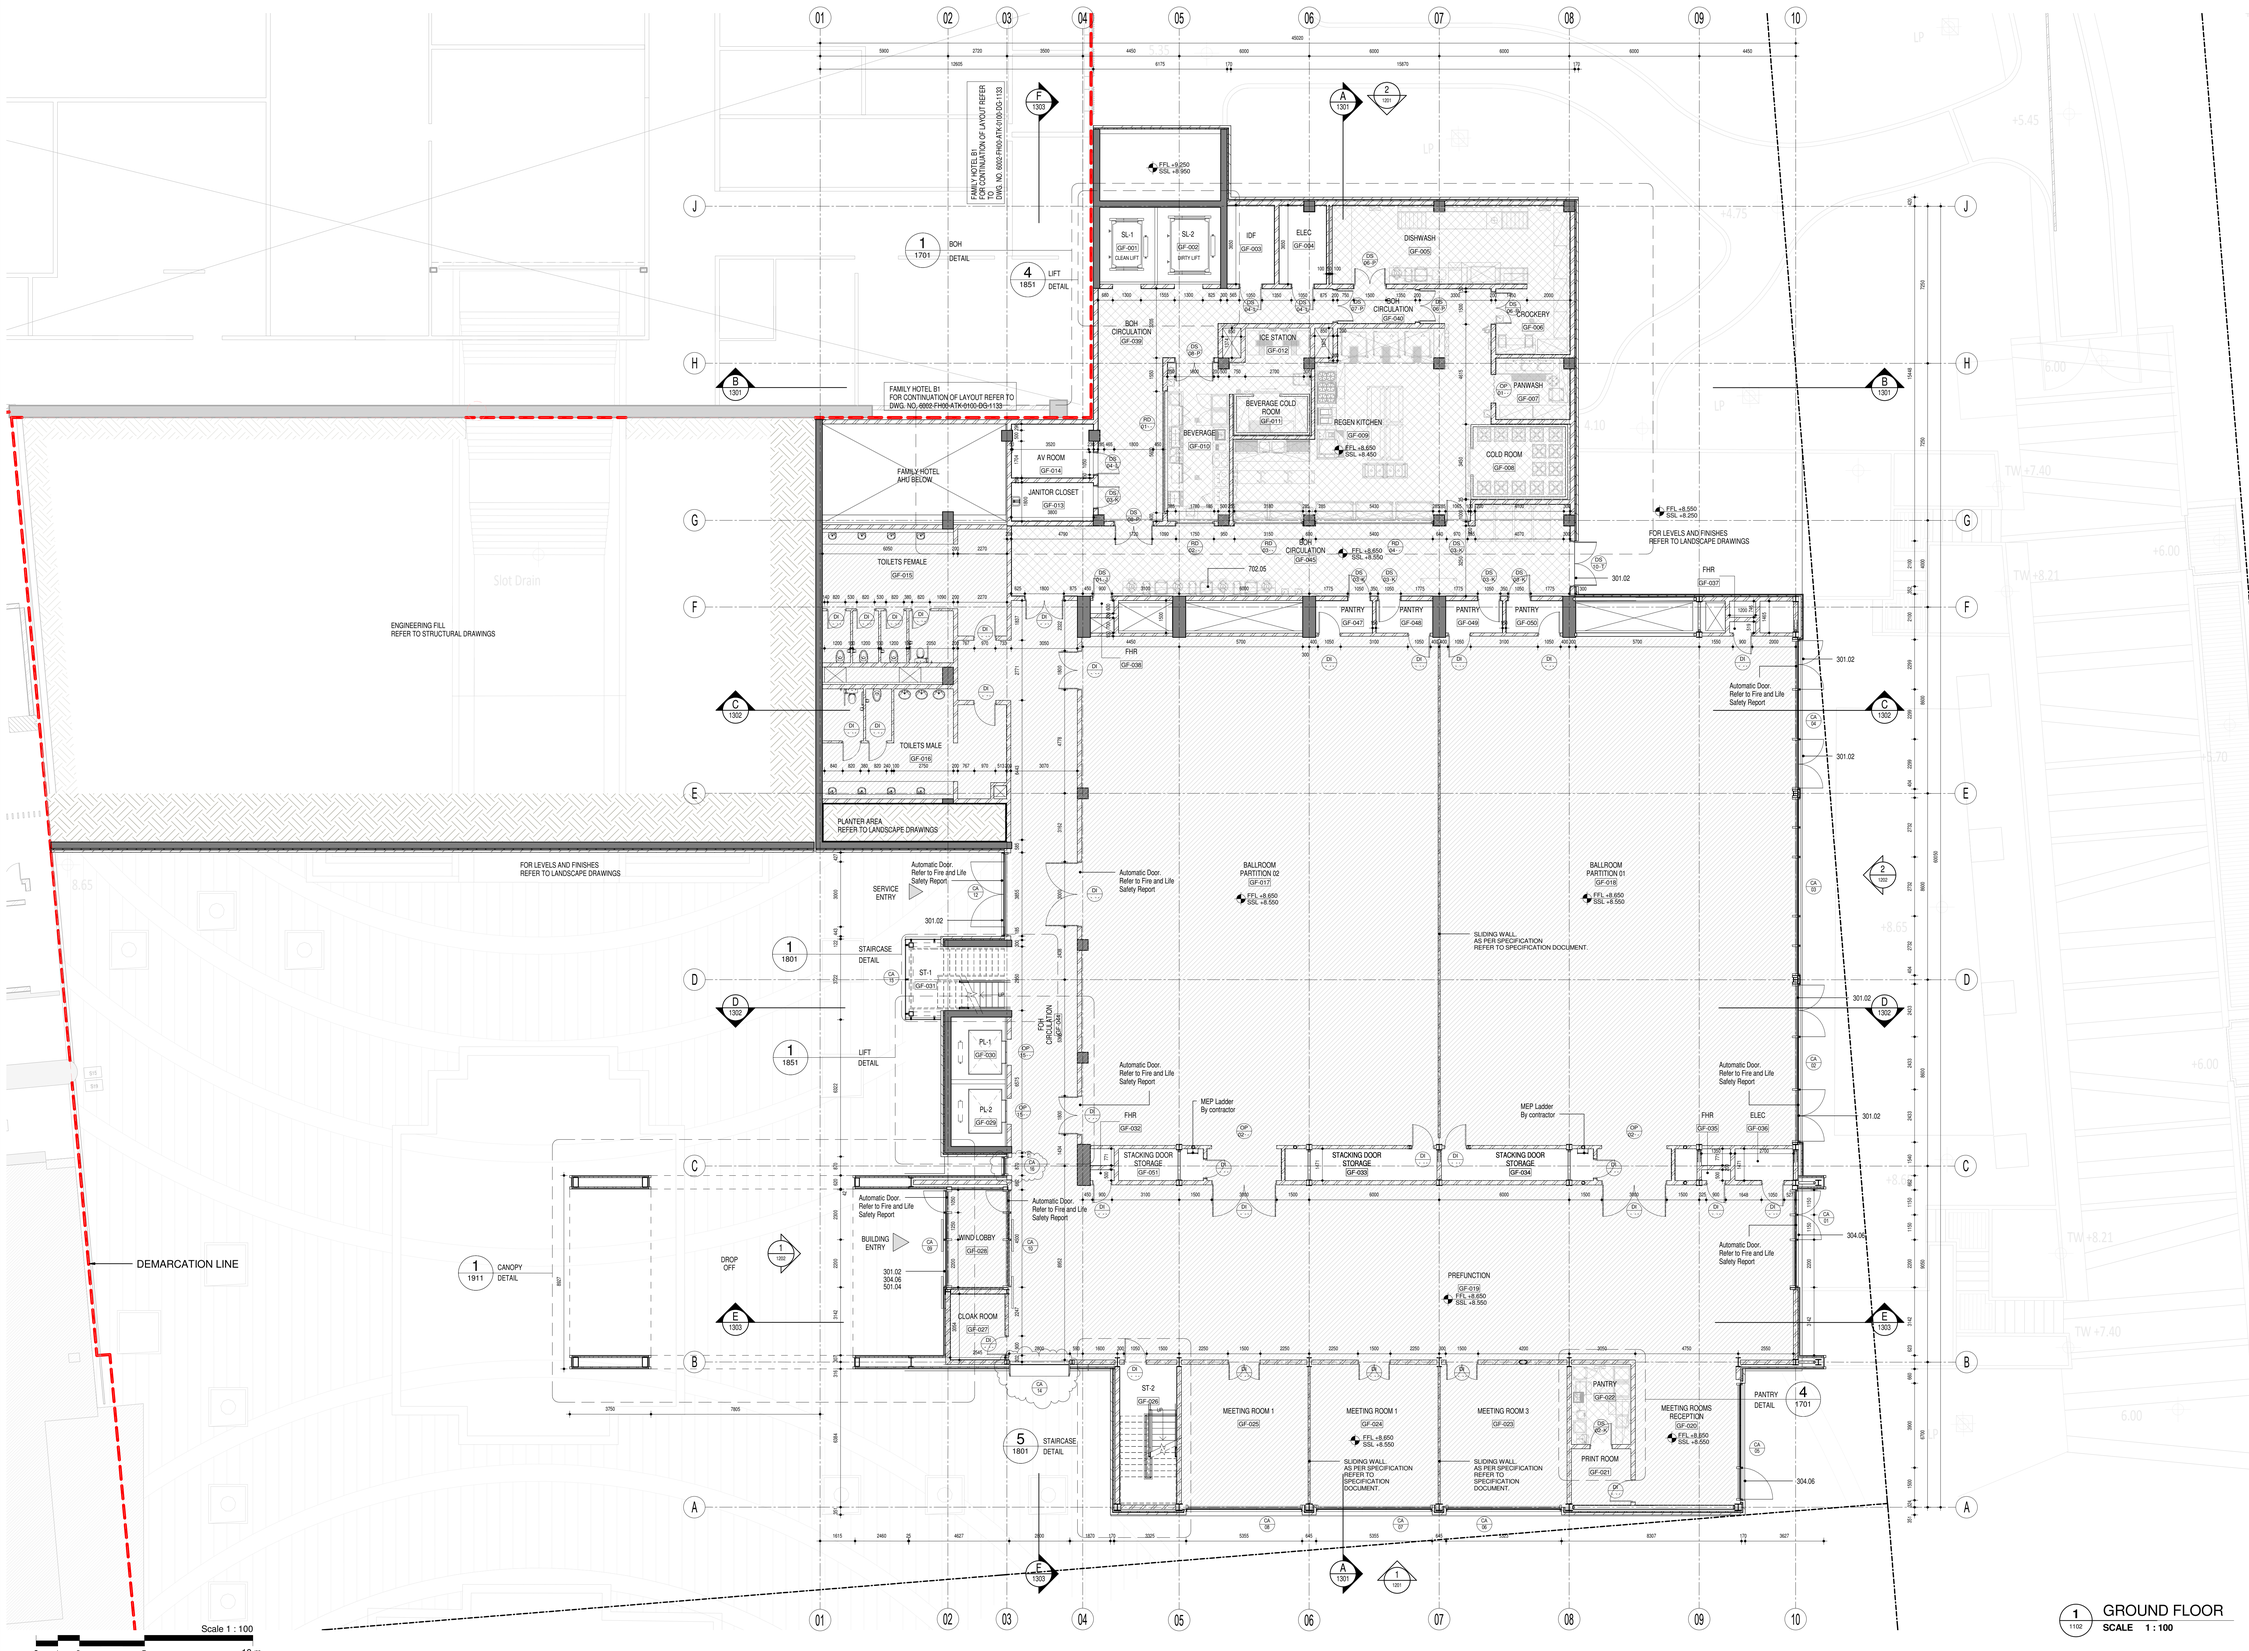

DUBAI MUNICIPALITY STAMP:

GENERAL NOTES:

1. THIS DRAWING IS THE COPYRIGHT OF ATK ENGINEERING CONSULTANTS (DUBAI) AND MUST NOT BE RETAINED, COPIED OR USED WITHOUT THE ABOVE CONSULTANT'S AUTHORITY.
2. DO NOT SCALE FROM THE DRAWINGS.
3. ALL DIMENSIONS ARE IN MILLIMETRES AND LEVELS IN METRES UNLESS NOTED OTHERWISE. ALL DIMENSIONS TO BE VERIFIED ON SITE & APPROVED BY THE ENGINEER.
4. THIS DRAWING SHOULD BE READ IN CONJUNCTION WITH OTHER RELEVANT ARCHITECTURAL, STRUCTURAL, MECHANICAL, ELECTRICAL AND CIVIL DRAWINGS AND ALL RELEVANT SECTIONS OF THE SPECIFICATIONS.
5. ALL THE CEILING FIXTURES AND FLOOR DRAIN LOCATIONS SHOWN IN THE RCP AND FLOOR PLAN DRAWINGS ARE INDICATIVE. REFER TO MEP DRAWINGS FOR EXACT LOCATIONS AND DETAILS.
6. UNLESS MENTIONED OTHERWISE, ALL BOH CIRCULATION AREAS TO BE FIXED WITH STAINLESS STEEL CORNER GUARDS AND CRASH RAILS AT 300mm AND 900mm HIGH FROM THE FINISH FLOOR LEVEL.
7. UNLESS MENTIONED OTHERWISE, ALL FOOD PREPARATION AND SERVICE AREAS FINISHES JOINT TO BE FILLED WITH ANTI-BACTERIAL GROUT.

SCOPE OF WORK

- REFER TO INTERIOR DESIGN DRAWINGS
- REFER TO KITCHEN & LAUNDRY DESIGN DRAWINGS

GREEN BUILDING CODES

301.02
ALL ACCESSES ARE AT GRADE

304.06
MAIN PUBLIC ACCES AREA ARE SHADED BY CANOPIES WITH AN SRI>78

501.04
AIR BARRIER PROVIDED

702.05
REFER TO CONSULTANT (SHW) DRAWINGS FOR DETAILS

Key Plan:

HOSPITALITY

Rev	Description	Drawn	Checked	Authorised
G	GENERAL UPDATE	ICC	PGH	ABM
F	GENERAL DESIGN UPDATE	ICC	PGH	ABM
E	100% DETAILED SUBMISSION	ICC	PGH	ABM
D	GENERAL UPDATE	ICC	PGH	ABM
C	GENERAL UPDATE	ICC	PGH	ABM
B	GENERAL UPDATE	ICC	PGH	ABM
A	GENERAL UPDATE	ICC	PGH	ABM

Purpose of Issue	Rev	Date	Authorised
AMENDED DETAILED SUBMISSION - FOR CLIENT APPROVAL (02)	G	16 AGU 15	ABM
FINAL BUILDING SUBMISSION	F	14 JUL 15	ABM
100% DETAILED SUBMISSION - FOR CLIENT APPROVAL	E	15 JUN 15	ABM
DETAILED DESIGN - WORK IN PROGRESS	D	25 MAY 15	ABM
REVISED PRELIMINARY BUILDING APPLICATION	C	06 APR 15	ABM
PRELIMINARY BUILDING APPLICATION	B	19 MAR 15	ABM
SCHEMATIC DESIGN SUBMISSION	B	9 MAR 15	ABM
SCHEMATIC DESIGN - WORK IN PROGRESS	A	16 FEB 15	ABM

Project:
BLUEWATERS DEVELOPMENT
6002 - HOSPITALITY
LOCATION: MARSA, DUBAI PARCEL ID:3926998

Client:
MERAAS HOLDING

Architect / Engineer of Record:
ATK ENGINEERING CONSULTANTS
TELEPHONE +971 4 2691814
FAX +971 4 269 9237
PO BOX 6975, DUBAI
UNITED ARAB EMIRATES

Design Consultant:
WS Atkins & Partners Overseas
KHALID BIN AL-WALID ROAD
P O BOX 5620, DUBAI
UNITED ARAB EMIRATES
TELEPHONE +971 4405 9300
FAX +971 4405 9301
EMAIL office.dubai@atkinsglobal.com

Drawing Title
CONFERENCE CENTRE
GROUND FLOOR
FFL +8.65 m

Original Scale	Drawn	Checked	Authorised	Size
1:100	ICC Date: 27 NOV 14	PKR Date: 27 NOV 14	PGH Date: 27 NOV 14	A0

Drawing Number: **6002-CC00-ATK-0100-DG-1102** Rev: **G**